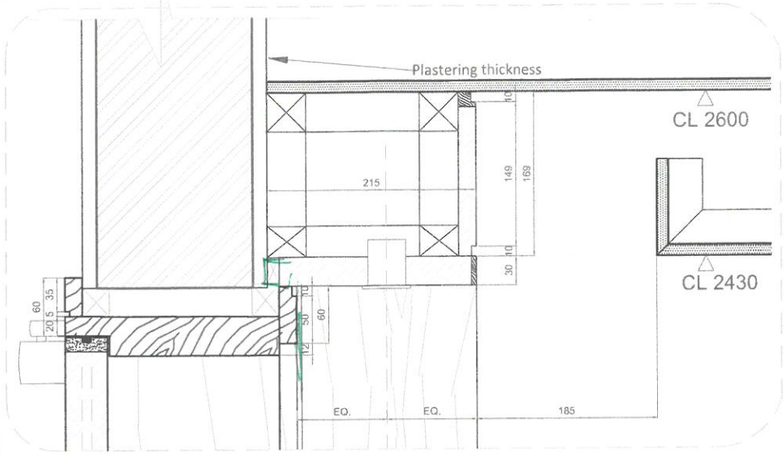

D1 Typical Bulkhead detail

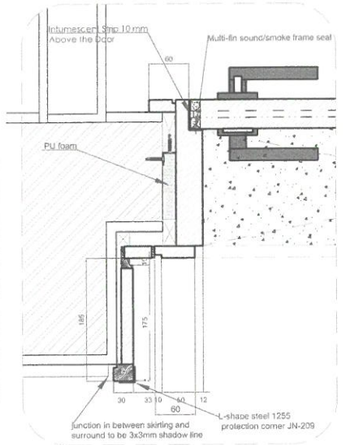

D3 Typical Frame detail

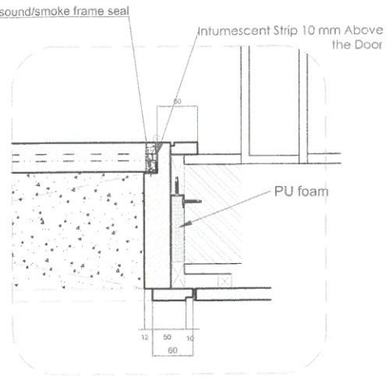

D4 Typical Frame detail

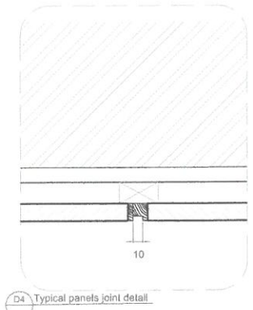

D4 Typical panels joint detail

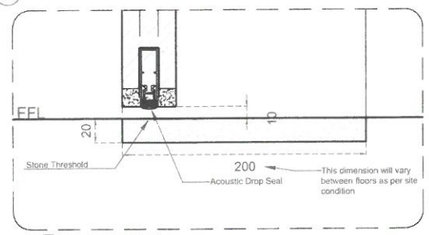

D2 Typical Drop seal detail

3550

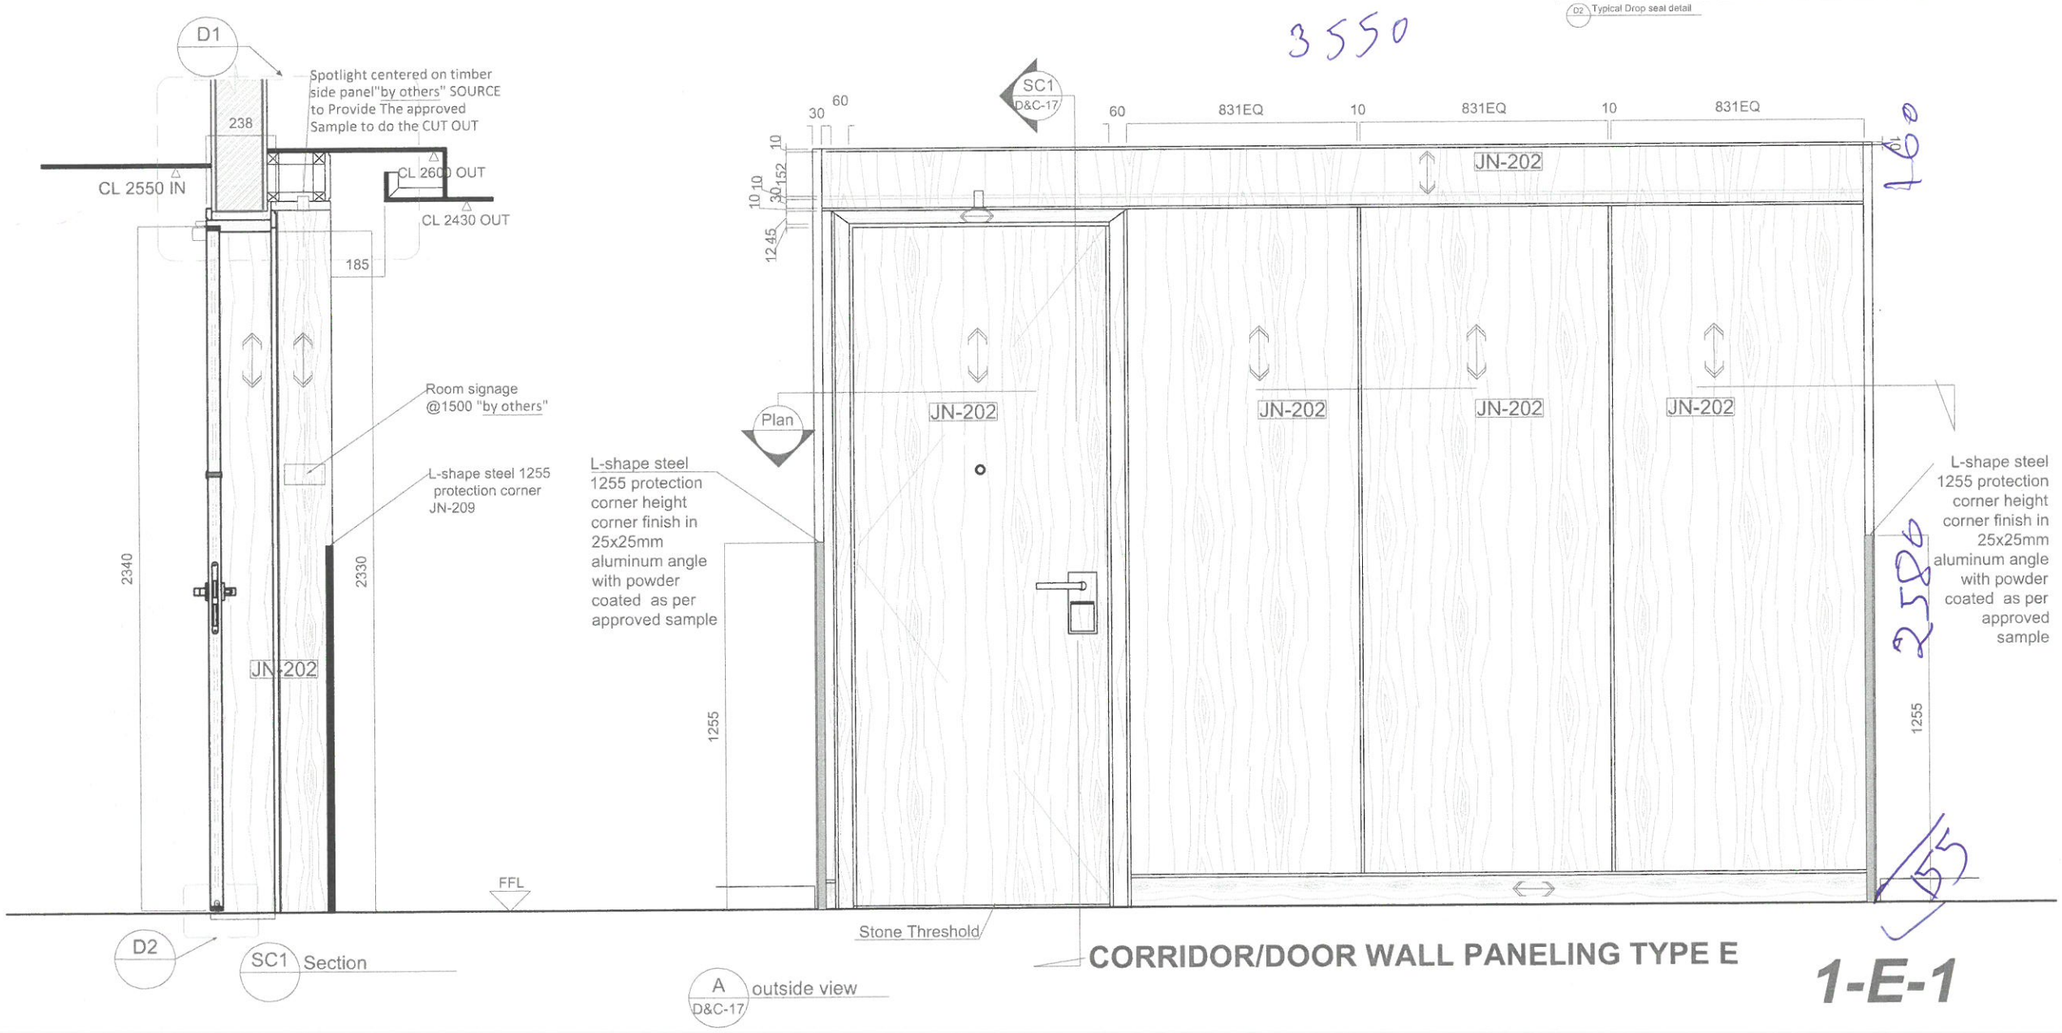

CORRIDOR/DOOR WALL PANELING TYPE E

1-E-1

WOODstyles

www.wood-styles.com

Copyright of designs shown herein is retained by this office. Authority is required for any reproduction.
© Copyright Wood-styles Ltd.

Nigeria, Lagos +234 80 9037 9888
Email: info@wood-styles.com

Project
Hyatt Regency Hotel
NG-Lagos-Ikeja

Owner

Date		Description
01- 09 - 2023	A	FOR APPROVAL
25- 10 - 2023	B	FOR APPROVAL
18- 12 - 2023	C	FOR APPROVAL

For Approval

Project No. : NG23 - Hyatt Regency Hotel
Scale : A3 = 1 : 25
Drawn by : Dami
Checked : Kinan
Cad File : CAD File

Sheet title
Corridor Cladding Type E
Shop Drawing
Typical Floor 1-6

Dwg No. D&C-17
No. C