CLADDING ABOVE LOW CABINET
TO FLUSH WITH WALL EDGE

PLAN-
RECEPTION

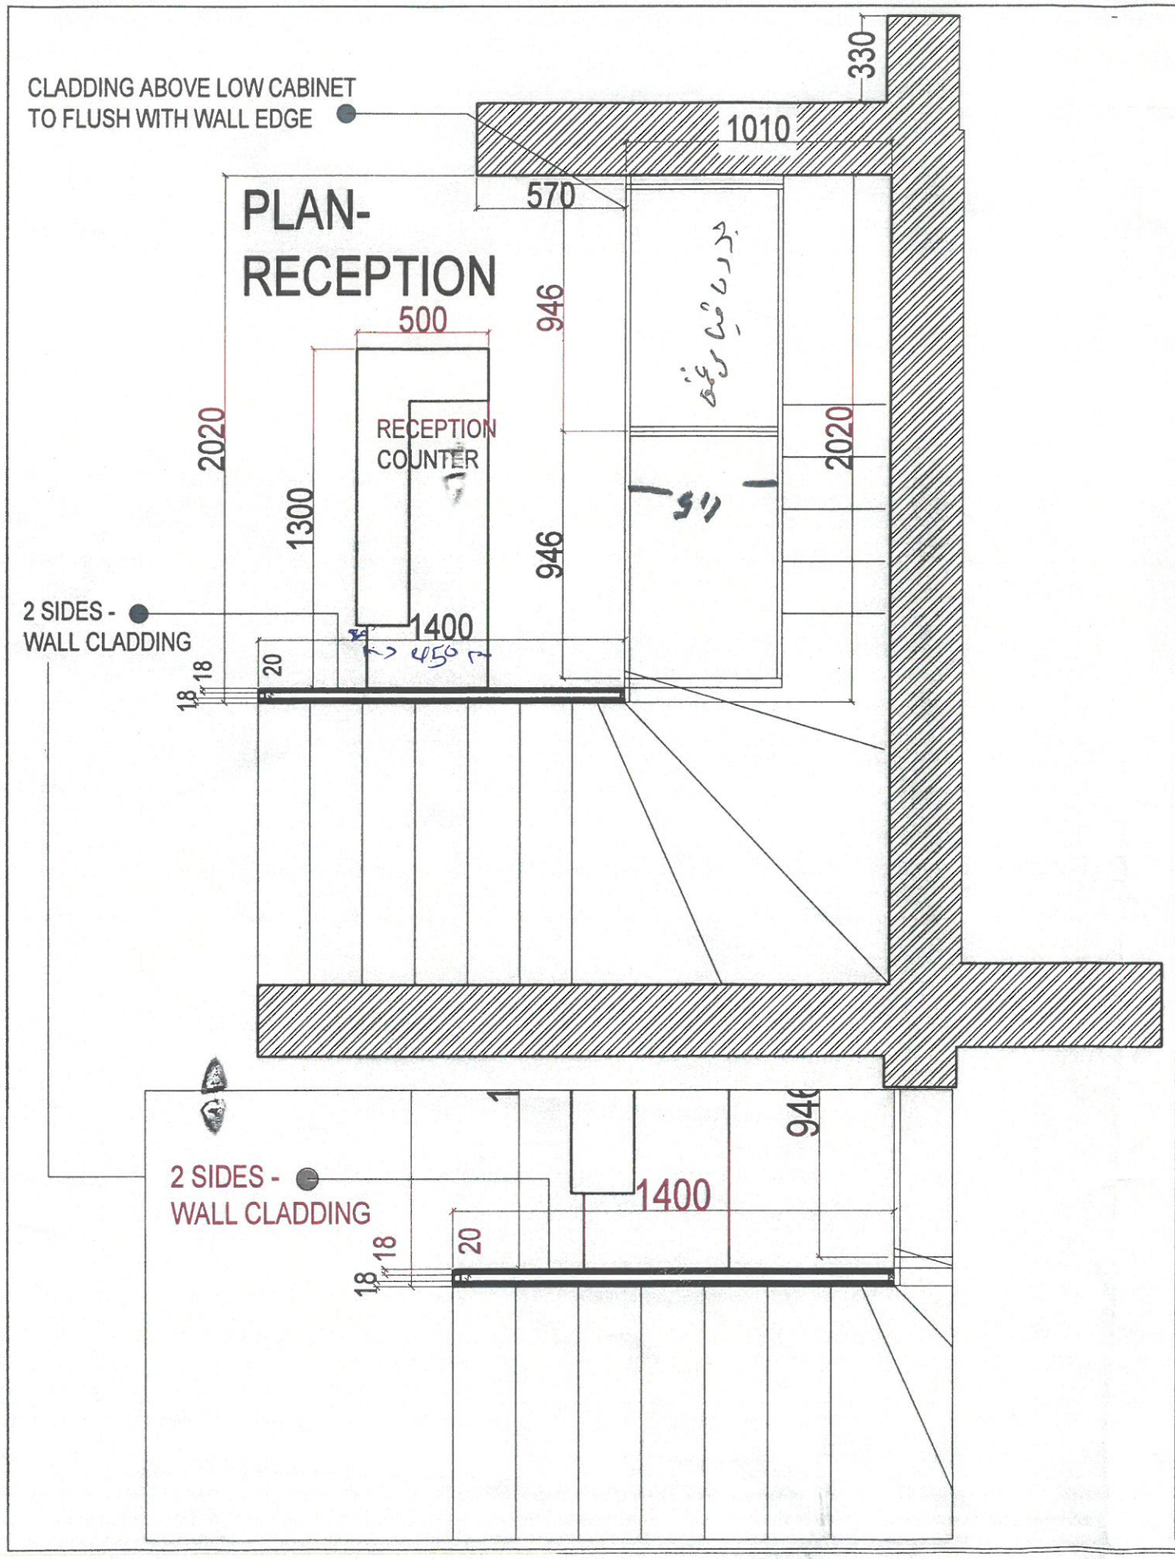

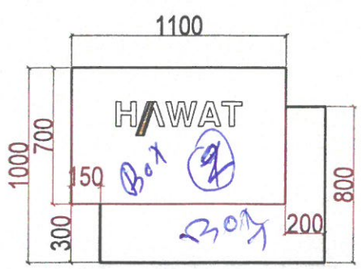

FRONT VIEW RECEPTIONCOUNTER

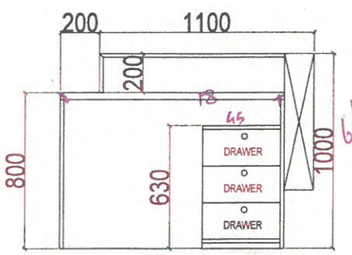

REAR VIEW RECEPTIONCOUNTER

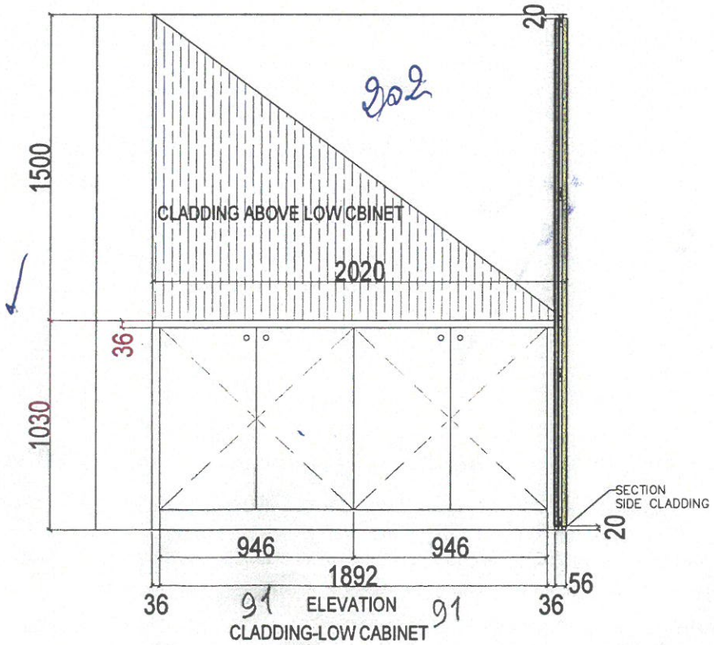

WOODstyles
www.wood-styles.com

Copyright of designs shown herein is retained by this office. Authority is required for any reproduction.
© Copyright Wood-styles Ltd.

Nigeria, Lagos +234 80 9037 9888
Email: info@wood-styles.com

Project
EGGER SHOWROOM
NG-Lagos-V/ISLAND

Owner

LEGEND

17/10/2024
22/10/2024
28/10/2024

For Approval

Project No.	:	##-###-####
Scale	:	A3 = #####
Drawn by	:	P.Ibe
Checked	:	Samir Barder
Cad File	:	CAD File

Sheet title
FRONT -SIDE VIEW
Shop Drawing
RECEPTION

Dwg No.	No.
WS-DS-SD-EG-009	1