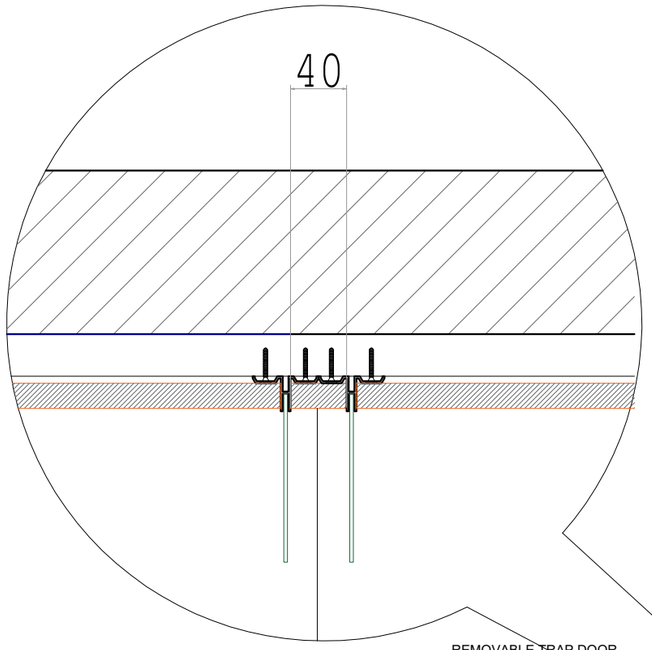

L-LW1

L-LW1 (6 UNIT)

LIQUOR GENERIC WALLBAY LOW COST

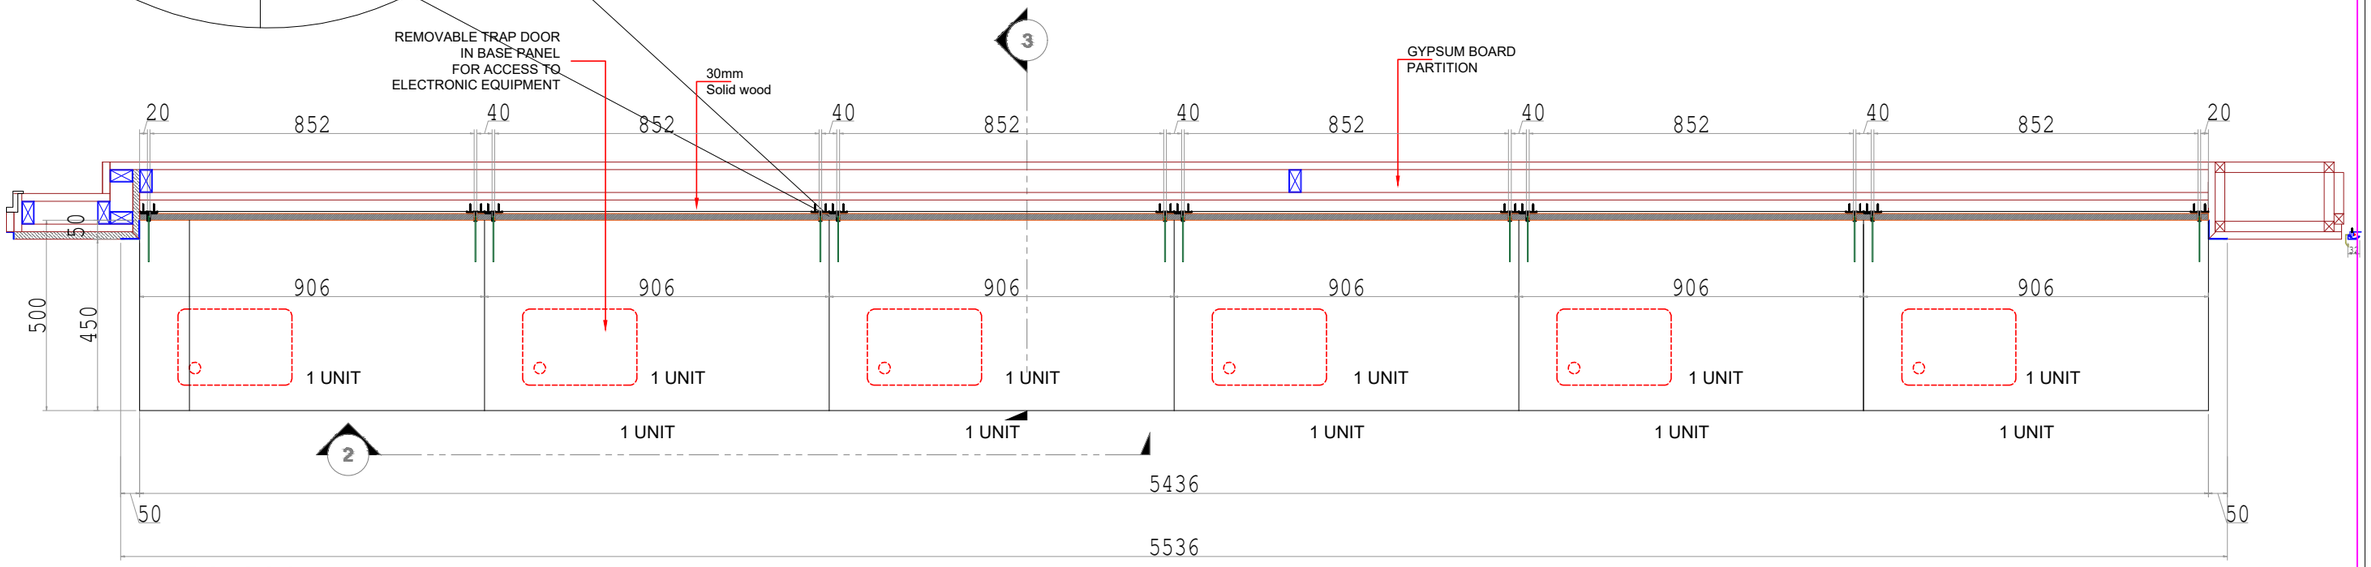

PLAN

WOODstyles	5		10		Client	DUFRY	Drawn By	OBJ	ITEM NUMBER		LIST OF MATERIAL & CODE
	4		9				Checked	---	Drawing Number		
	3	DSD-V1-RD- 11/3/2022	8		Project	Abuja, Duty Free	Date	11/3/2022	WS-DS-SD-DF-009		
DOCUMENT CODE: WS-DS-SD-01	2	DSD-V1-RD- 23/12/2021	7				Scale	--	Sheets No	Location No	
ISSUE DATE: JUNE 2016	1	DSD-V1-RD- 12/10/2021	6		Title	L-LW1 (6 UNIT)	Approved	Samir Bader	1		
REVISION DATE: MAY 2021	N°	Date	Last revision titles								

L-LW1

L-LW1 (6 UNIT)

LIQUOR GENERIC WALLBAY LOW COST

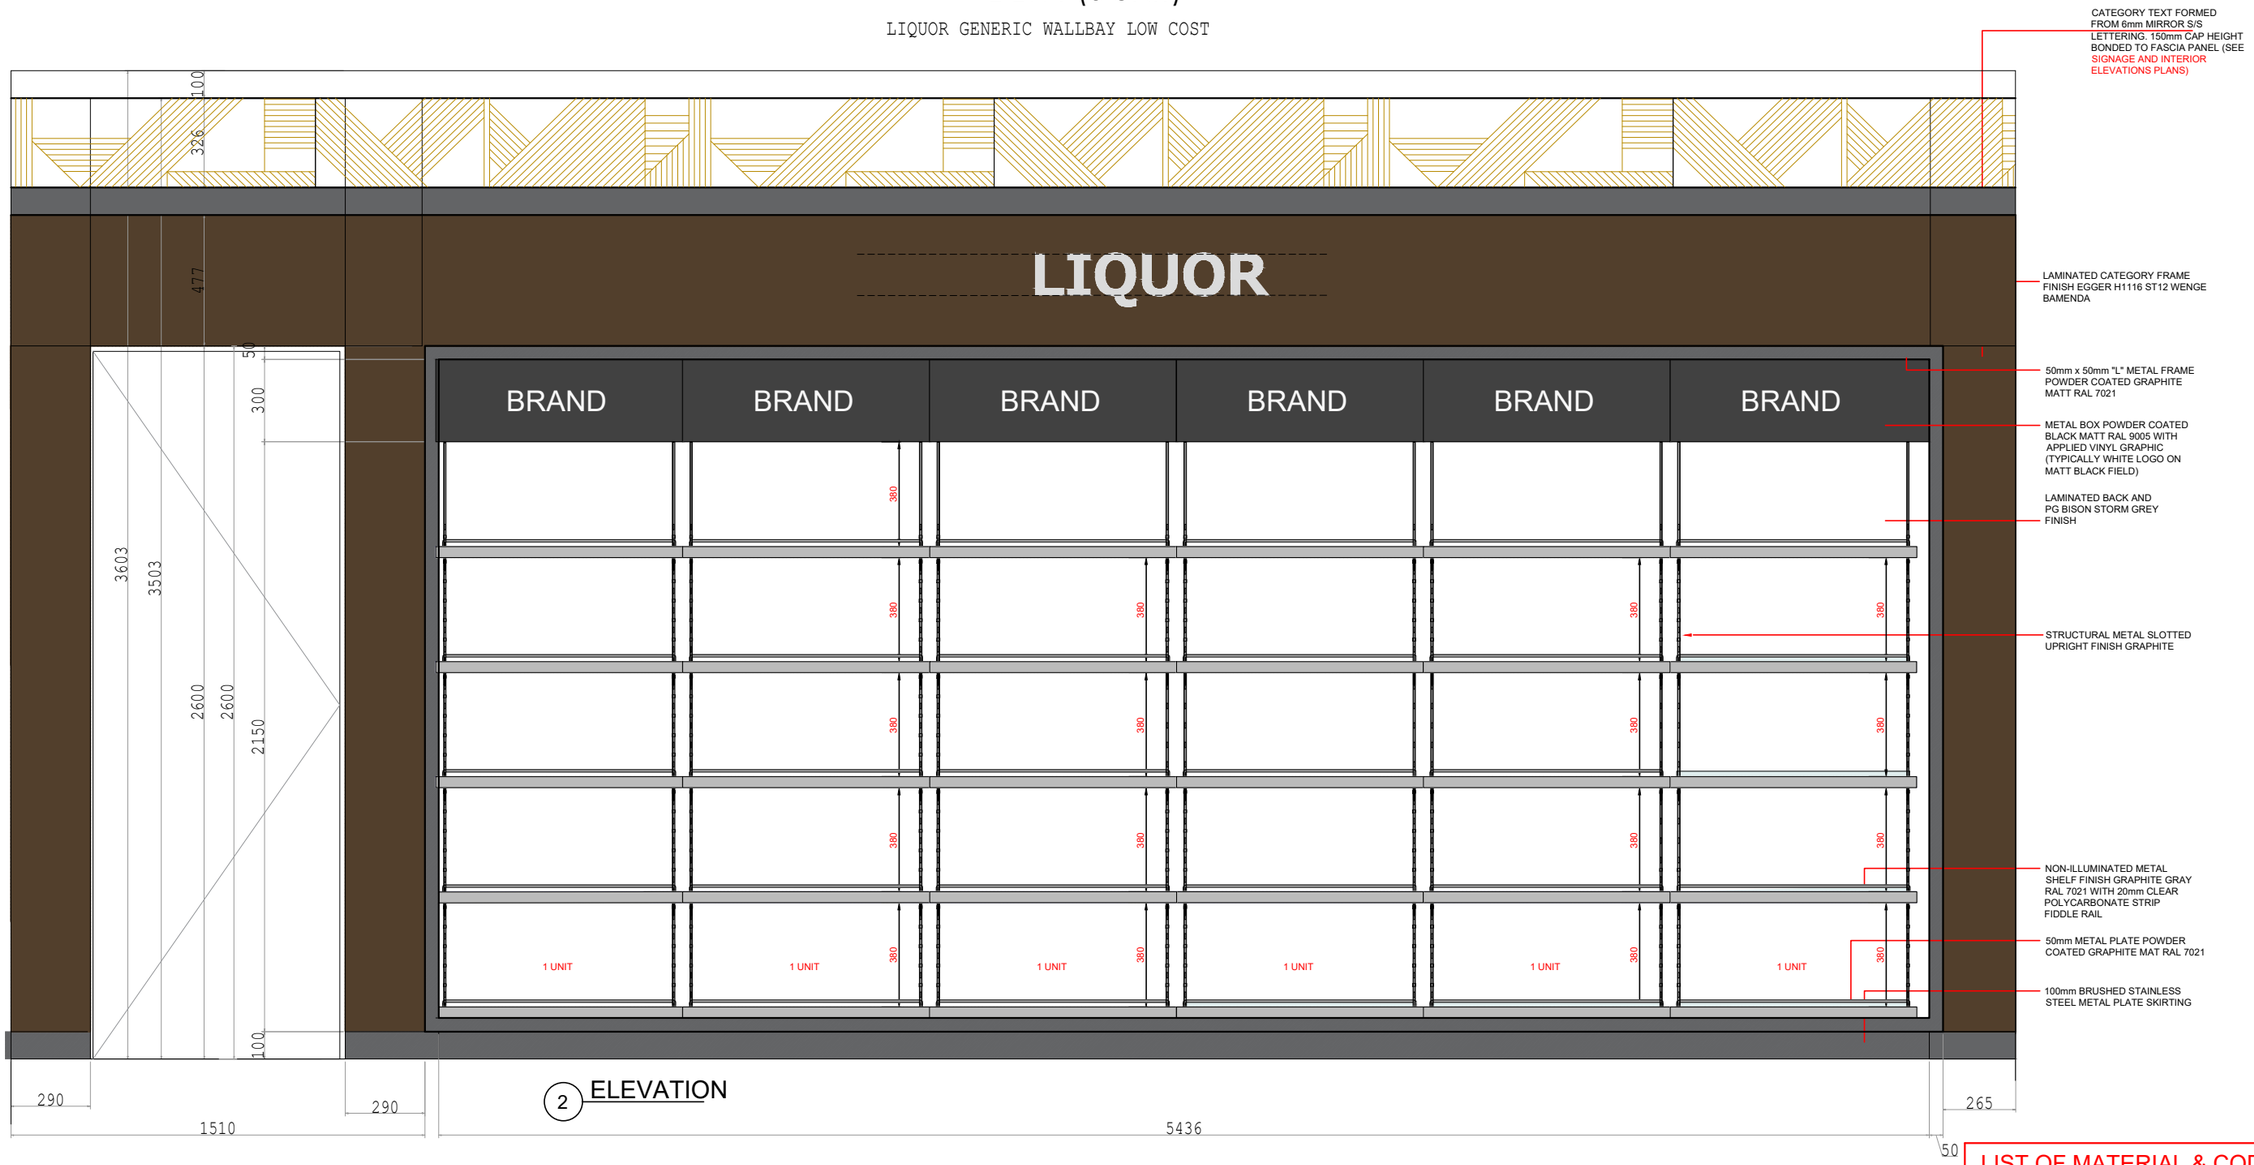

LIST OF MATERIAL & CODE	

WOODstyles	5		10		Client	DUFRY	Drawn By	OBJ	ITEM NUMBER
	4		9				Checked	---	Drawing Number
	3	DSD-V1-RD- 11/3/2022	8		Project	Abuja, Duty Free	Date	11/3/2022	WS-DS-SD-DF-009
DOCUMENT CODE: WS-DS-SD-01	2	DSD-V1-RD- 23/12/2021	7				Scale	--	Sheets No / Location No
ISSUE DATE: JUNE 2016	1	DSD-V1-RD- 12/10/2021	6		Title	L-LW1 (6 UNIT)	Approved	Samir Bader	2
REVISION DATE: MAY 2021	N°	Date	Last revision titles						

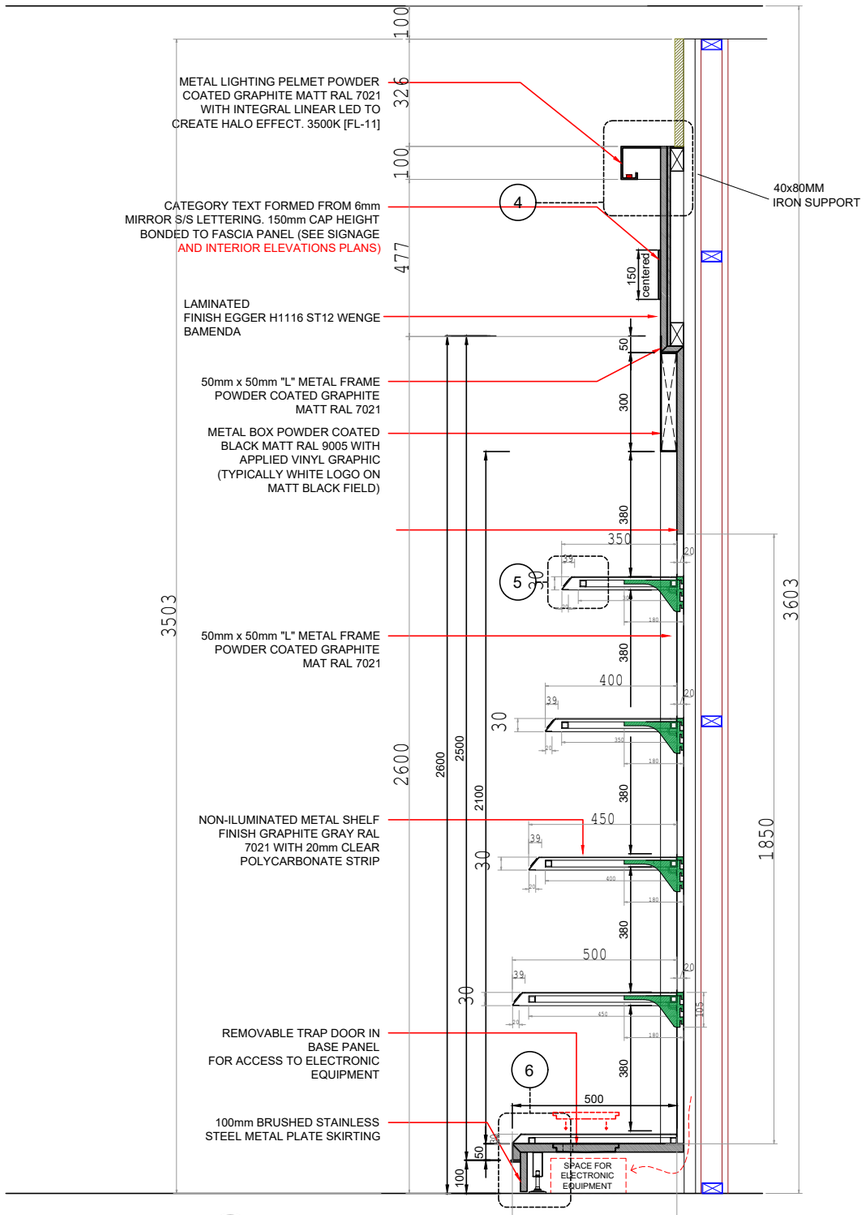

3 SECTION

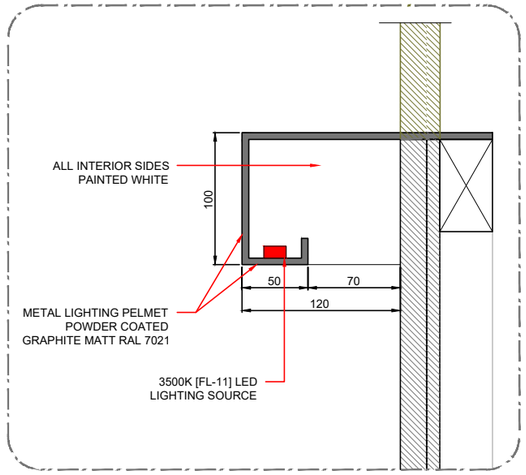

4 PELMET DETAIL
scale: 1/5

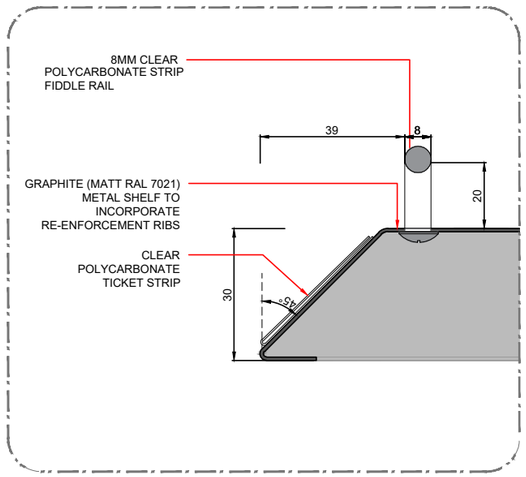

5 SHELF DETAIL
scale: 1/2

L-LW1

L-LW1 (6 UNIT)

LIQUOR GENERIC WALLBAY LOW COST

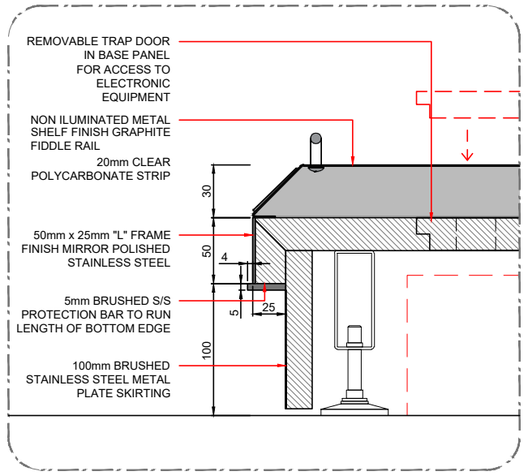

6 BASE DETAIL
scale: 1/5

WOODstyles	5		10		Client	DUFRY	Drawn By	OBJ	ITEM NUMBER	
	4		9				Checked	---	Drawing Number	
	3	DSD-V1-RD- 11/3/2022	8		Project	Abuja, Duty Free	Date	11/3/2022	WS-DS-SD-DF-009	
DOCUMENT CODE: WS-DS-SD-01	2	DSD-V1-RD- 23/12/2021	7				Scale	--	Sheets No	Location No
ISSUE DATE: JUNE 2016	1	DSD-V1-RD- 12/10/2021	6		Title	L-LW1 (6 UNIT)	Approved	Samir Bader	3	
REVISION DATE: MAY 2021	N°	Date	Last revision titles							

LIST OF MATERIAL & CODE