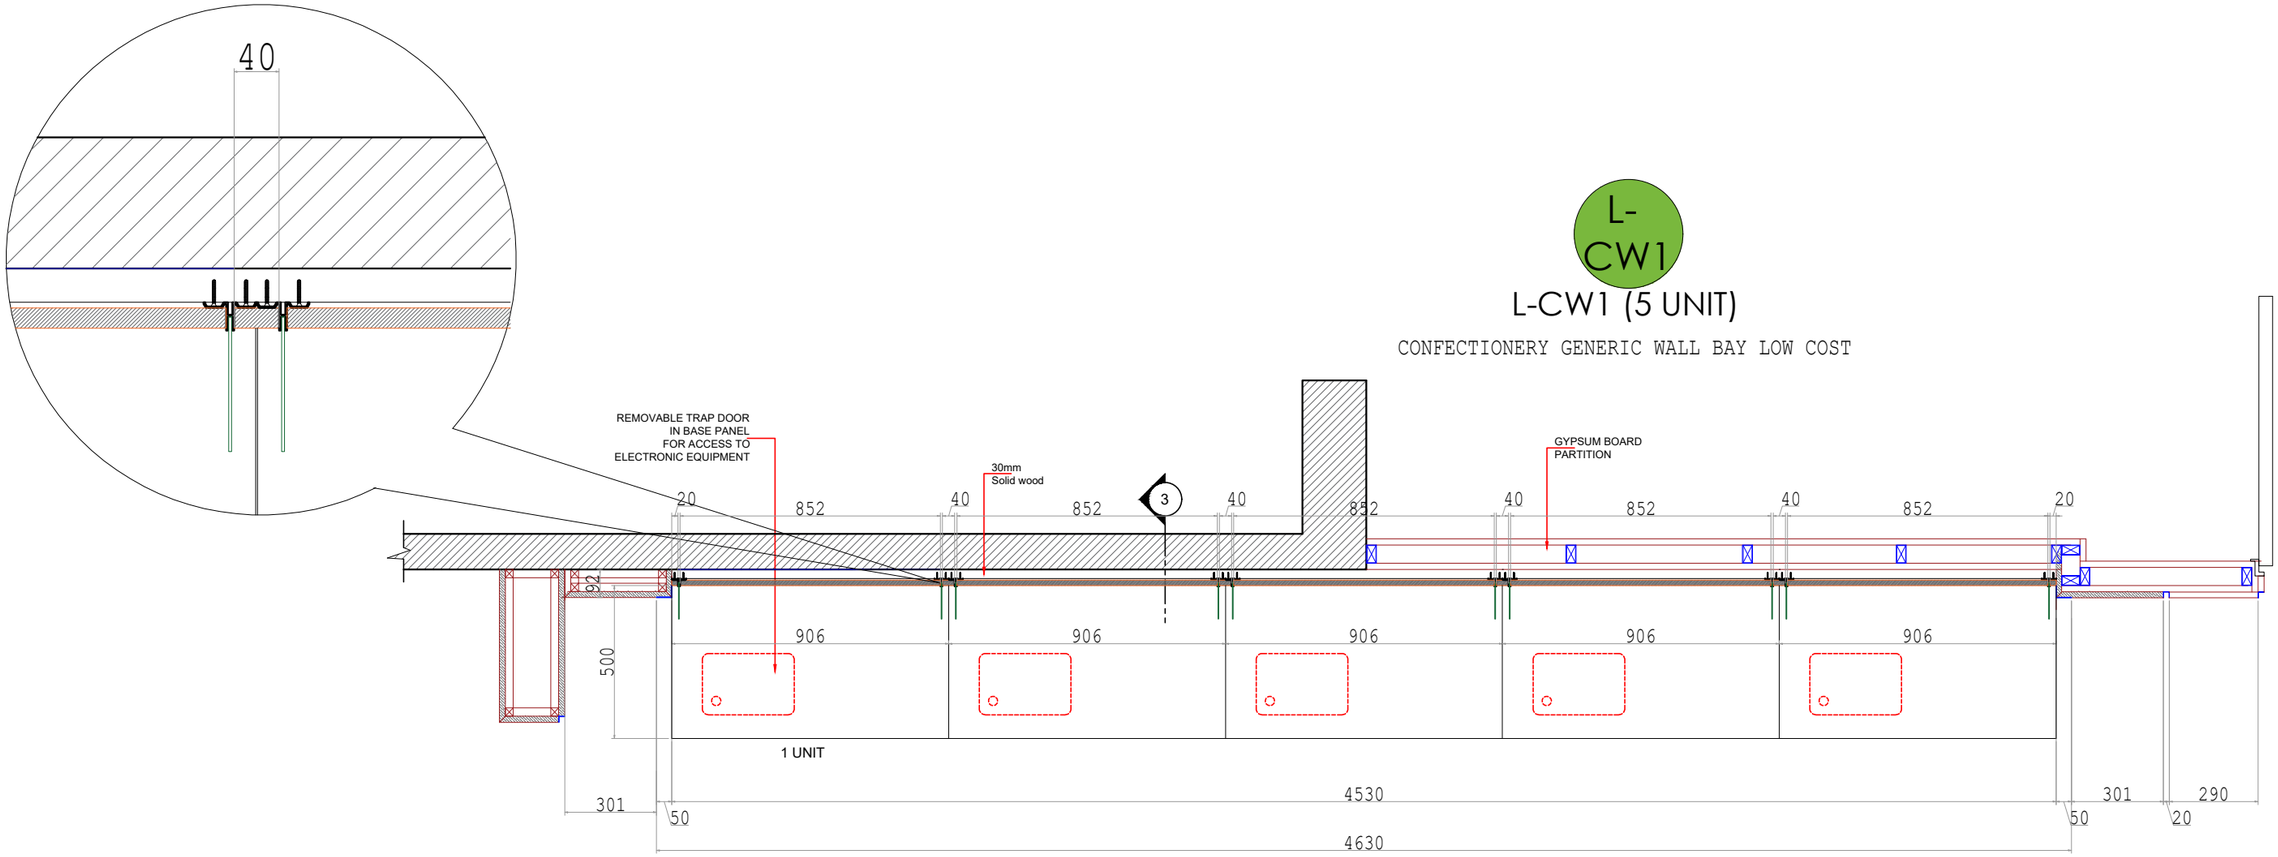

WOODstyles	5		10		Client	DUFRY	Drawn By	OBJ	ITEM NUMBER		LIST OF MATERIAL & CODE
	4		9				Checked	---	Drawing Number		
	3	DSD-V1-RD- 23/3/2021	8		Project	Abuja, Duty Free	Date	23/3/2021	WS-DS-SD-DF-006		
DOCUMENT CODE: WS-DS-SD-01	2	DSD-V1-RD- 23/12/2021	7				Scale	--	Sheets No	Location No	
ISSUE DATE: OCT. 2021	1	DSD-V1-RD- 12/10/2021	6		Title	L-CW1	Approved	Samir Bader	1		
REVISION DATE: OCT. 2021	N°	Date	Last revision titles								

L-CW1

L-CW1 (5 UNIT)

CONFECTIONERY GENERIC WALL BAY LOW COST
(Steel Shelf with Support)

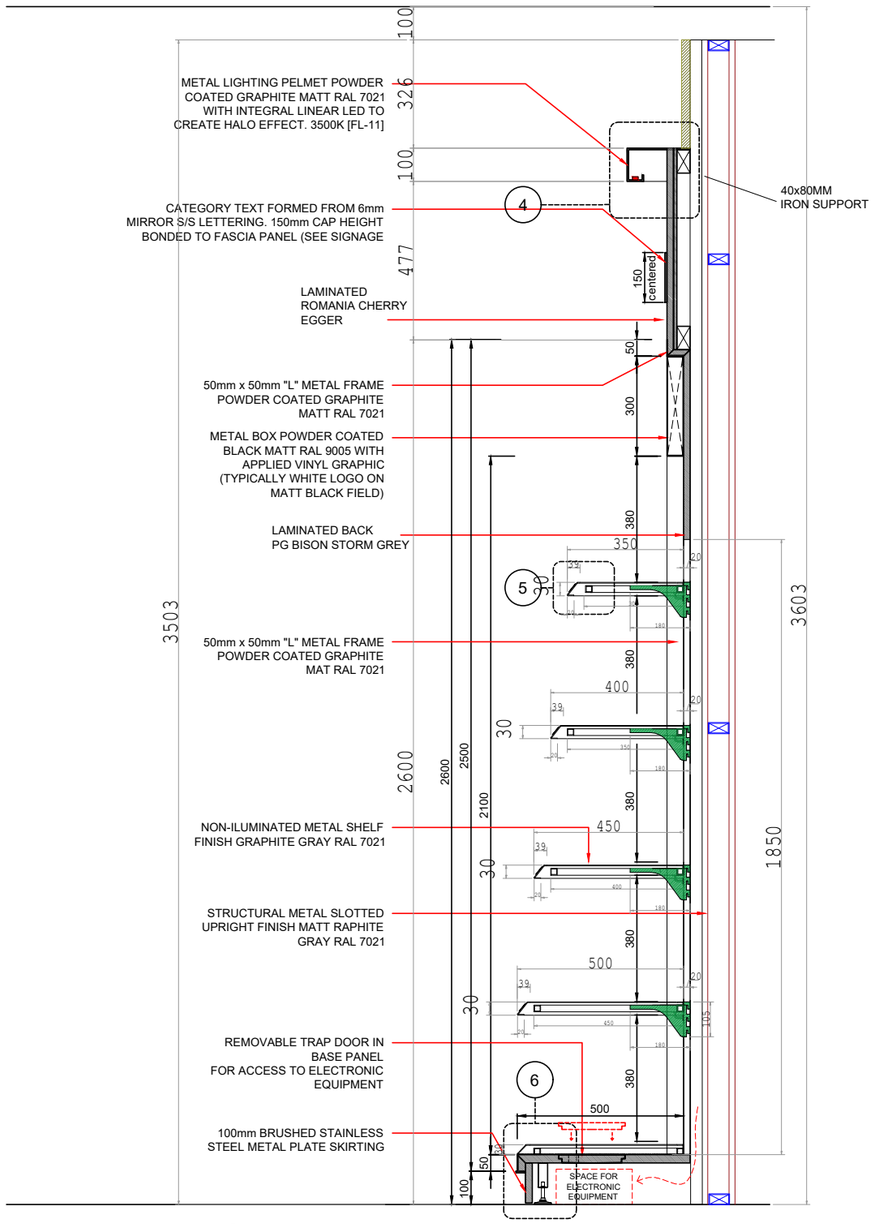

3 SECTION

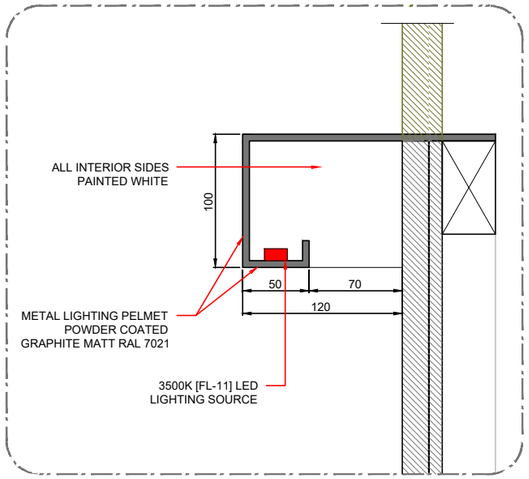

4 PELMET DETAIL
scale: 1/5

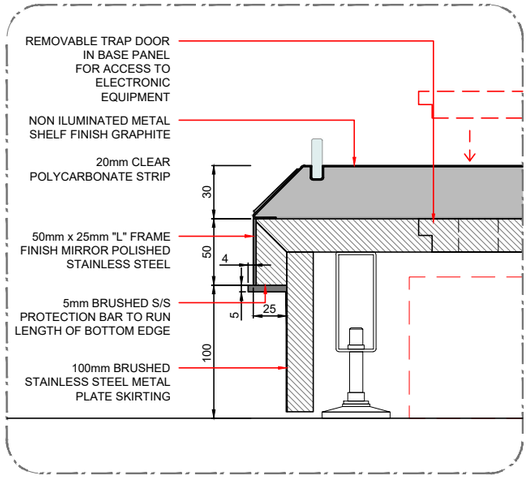

6 BASE DETAIL
scale: 1/5

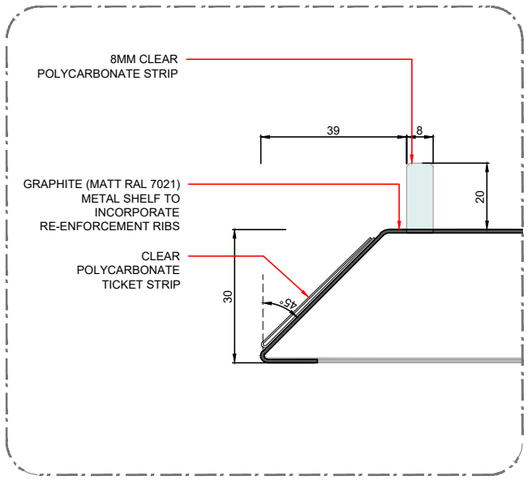

5 SHELF DETAIL
scale: 1/2

WOODstyles	5		10		Client	DUFRY	Drawn By	OBJ	Drawing Number
	4		9				Checked	---	WS-DS-SD-DF-006
	3	DSD-V1-RD- 23/3/2021	8		Project	Abuja, Duty Free	Date	23/3/2021	
DOCUMENT CODE: WS-DS-SD-01	2	DSD-V1-RD- 23/12/2021	7				Scale	--	Sheets No / Location No
ISSUE DATE: OCT. 2021	1	DSD-V1-RD- 12/10/2021	6		Title	L-CW1	Approved	Samir Bader	2
REVISION DATE: OCT. 2021	N°	Date	Last revision titles						

ITEM NUMBER

LIST OF MATERIAL & CODE

L-CW1

L-CW1 (5 UNIT)

CONFECTIONERY GENERIC WALL BAY LOW COST
(Steel Shelf with Support)

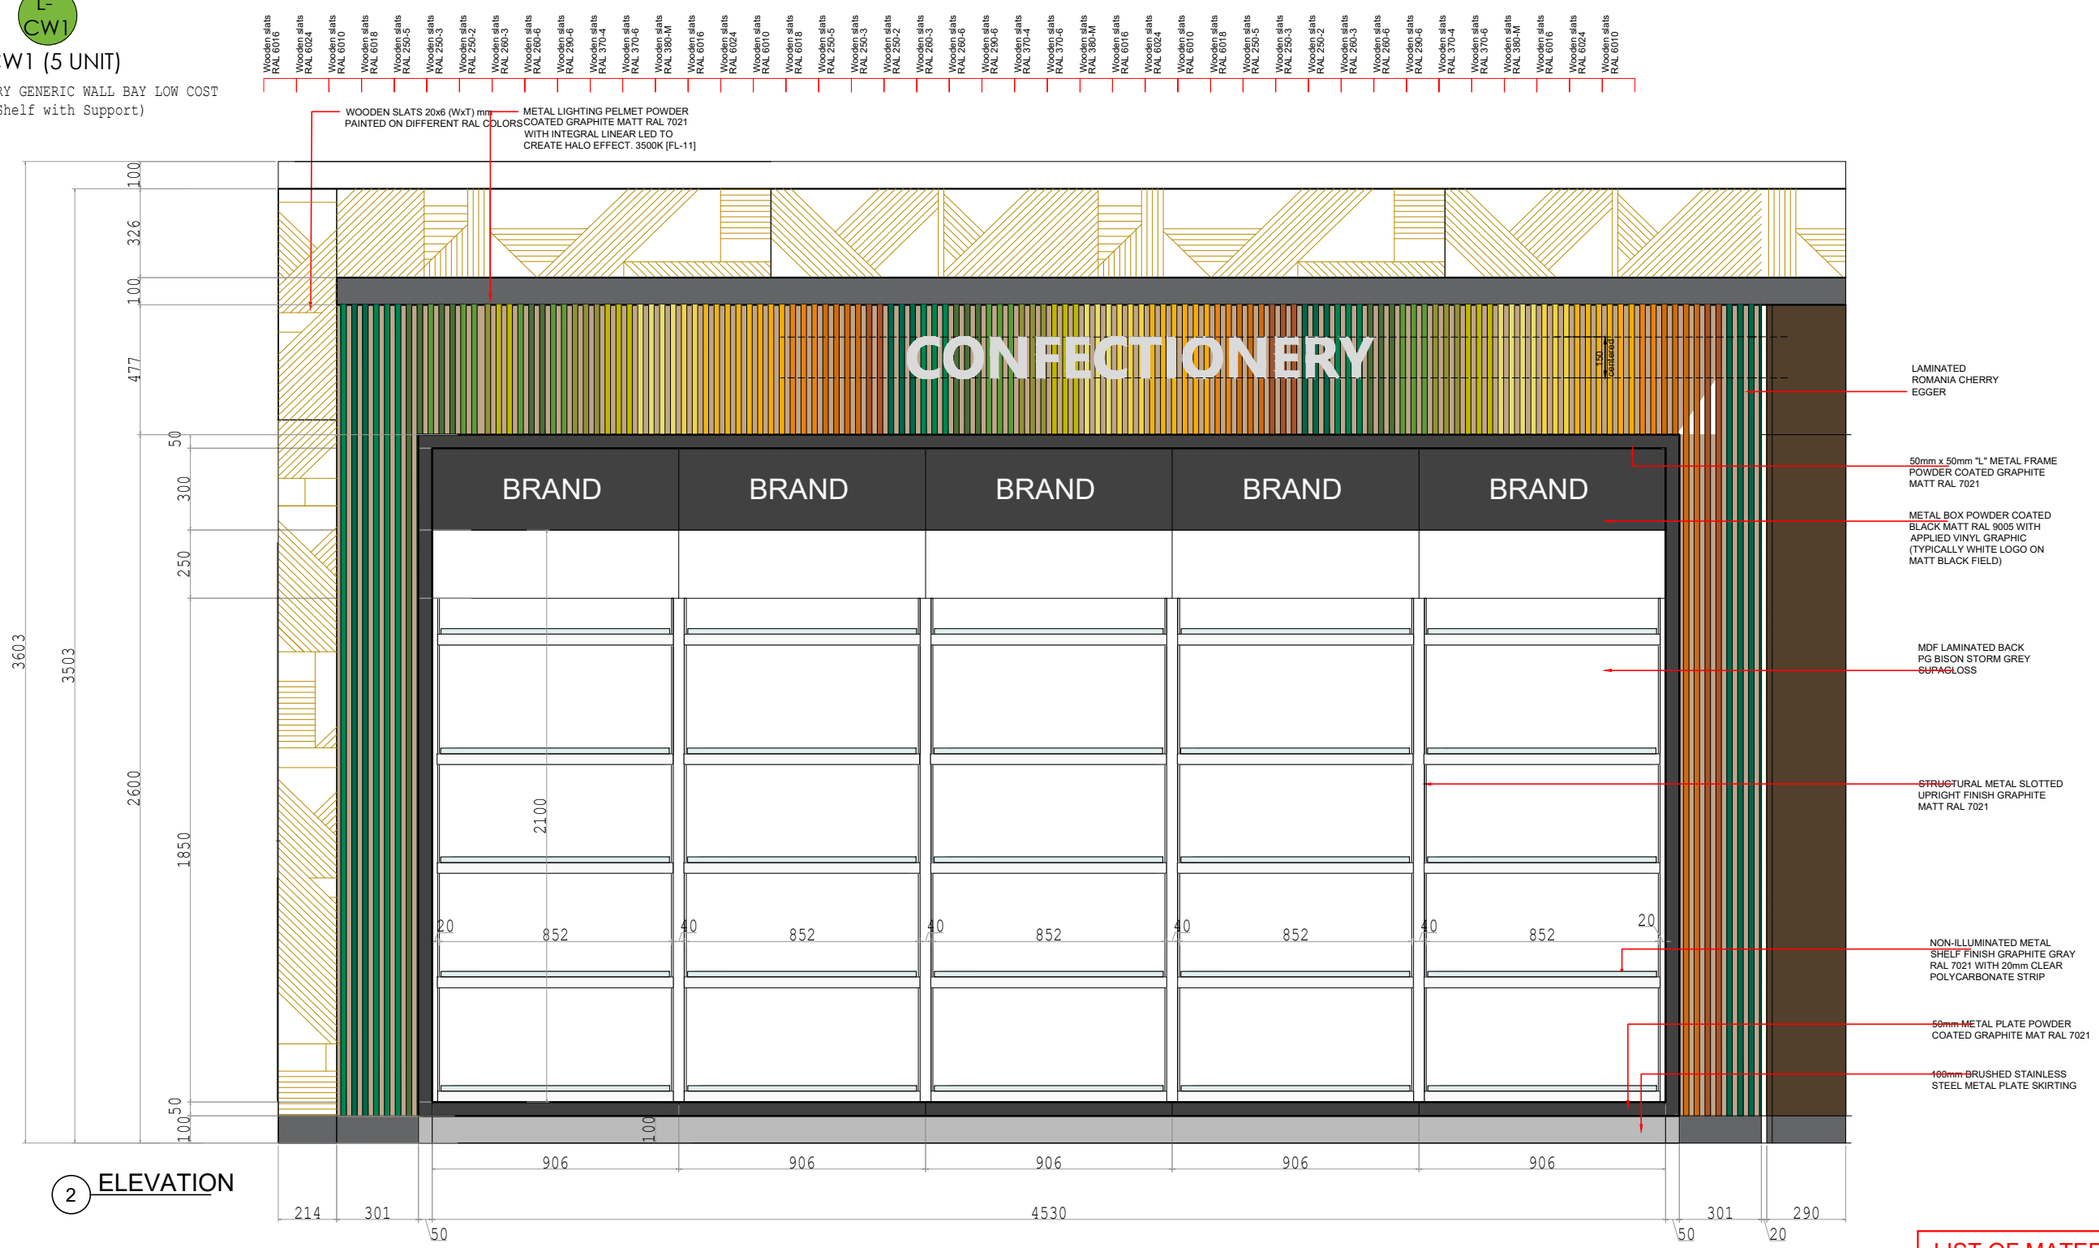

2 ELEVATION

LIST OF MATERIAL & CODE	

ITEM NUMBER	

WOODstyles	5		10		Client	DUFRY	Drawn By	OBJ	Drawing Number		
	4		9				Checked	---	WS-DS-SD-DF-006		
	3	DSD-V1-RD- 23/3/2021	8		Project	Abuja, Duty Free	Date	23/3/2021			
DOCUMENT CODE: WS-DS-SD-01	2	DSD-V1-RD- 23/12/2021	7				Scale	--	Sheets No	Location No	
ISSUE DATE: OCT. 2021	1	DSD-V1-RD- 12/10/2021	6		Title	L-CW1	Approved	Samir Bader	3		
REVISION DATE: OCT. 2021	N°	Date	Last revision titles								